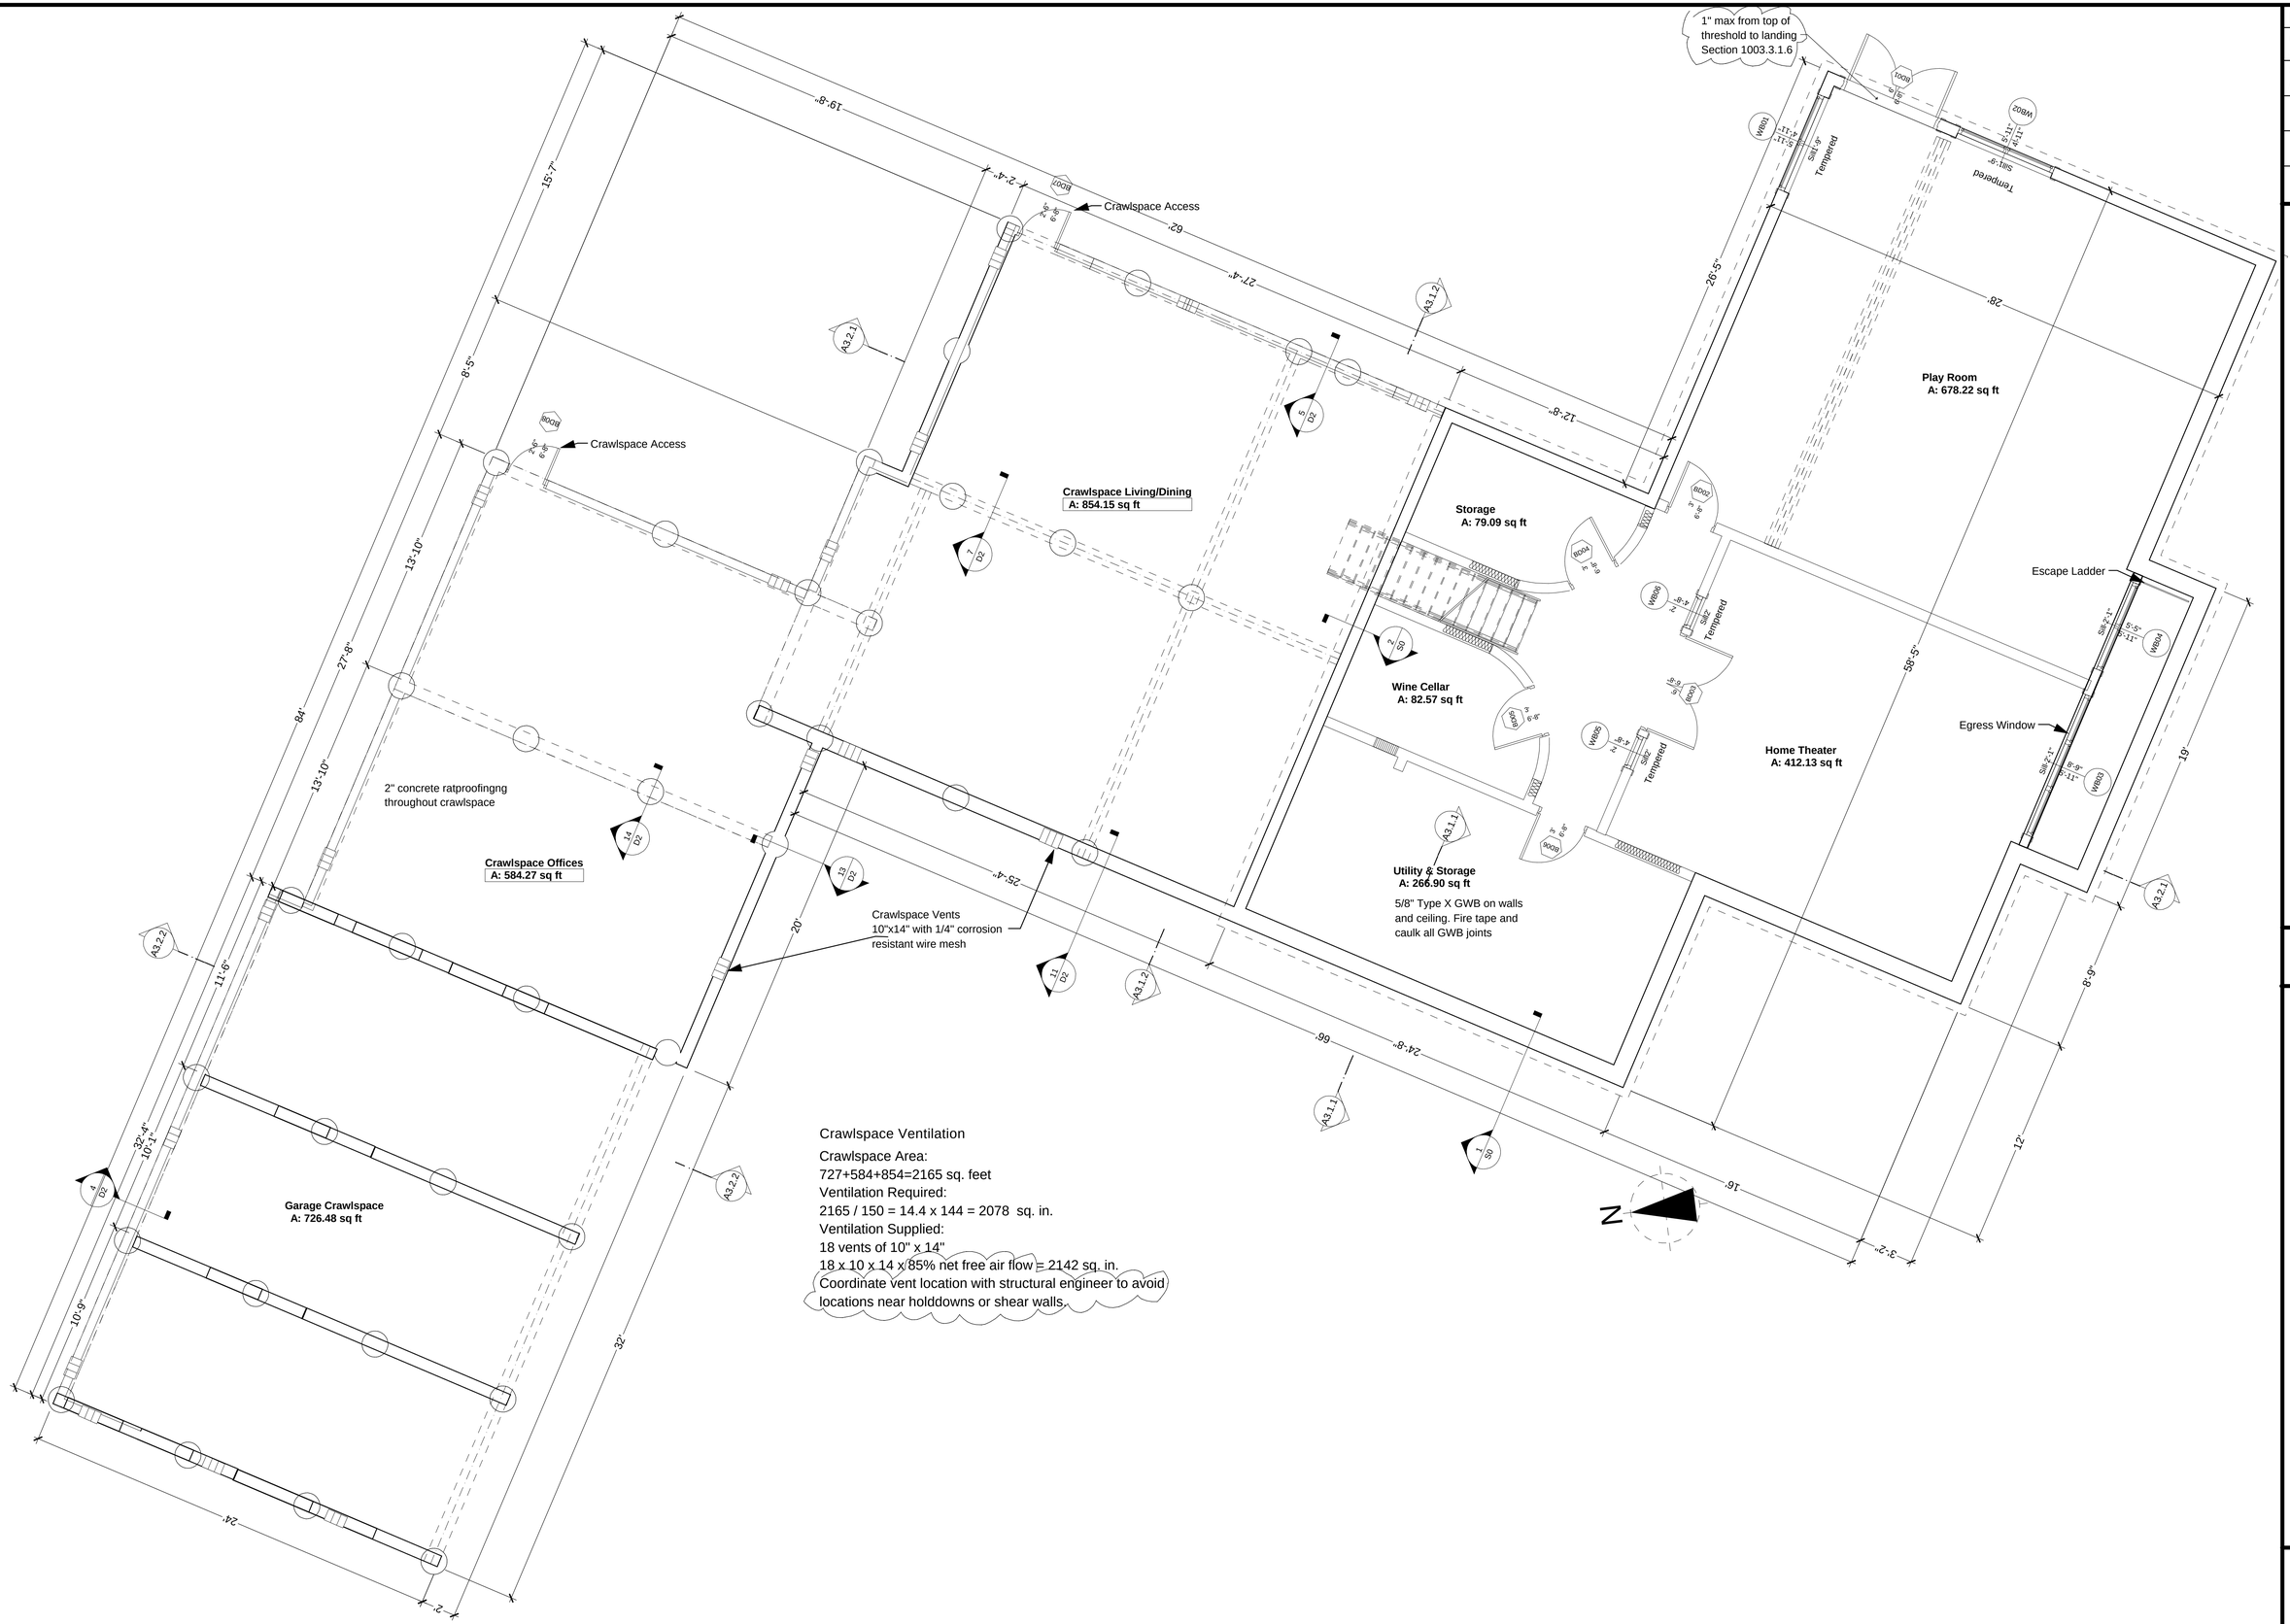

Crawlspace Ventilation

Crawlspace Area:
727+584+854=2165 sq. feet
Ventilation Required:
2165 / 150 = 14.4 x 144 = 2078 sq. in.
Ventilation Supplied:
18 vents of 10" x 14"
18 x 10 x 14 x 85% net free air flow = 2142 sq. in.
Coordinate vent location with structural engineer to avoid locations near holddowns or shear walls.

Revisions

08/08/06 Submission

09/15/06 Revision 1

van Cruyningen / van Hart Residence

835 Westridge Drive, Portola Valley, CA 94028

650-561-9552 Tel. 650-561-9553 Fax ikevc@architier.com

www.835Westridge.com

1/4" = 1'

Basement Floor Plan

A1.1